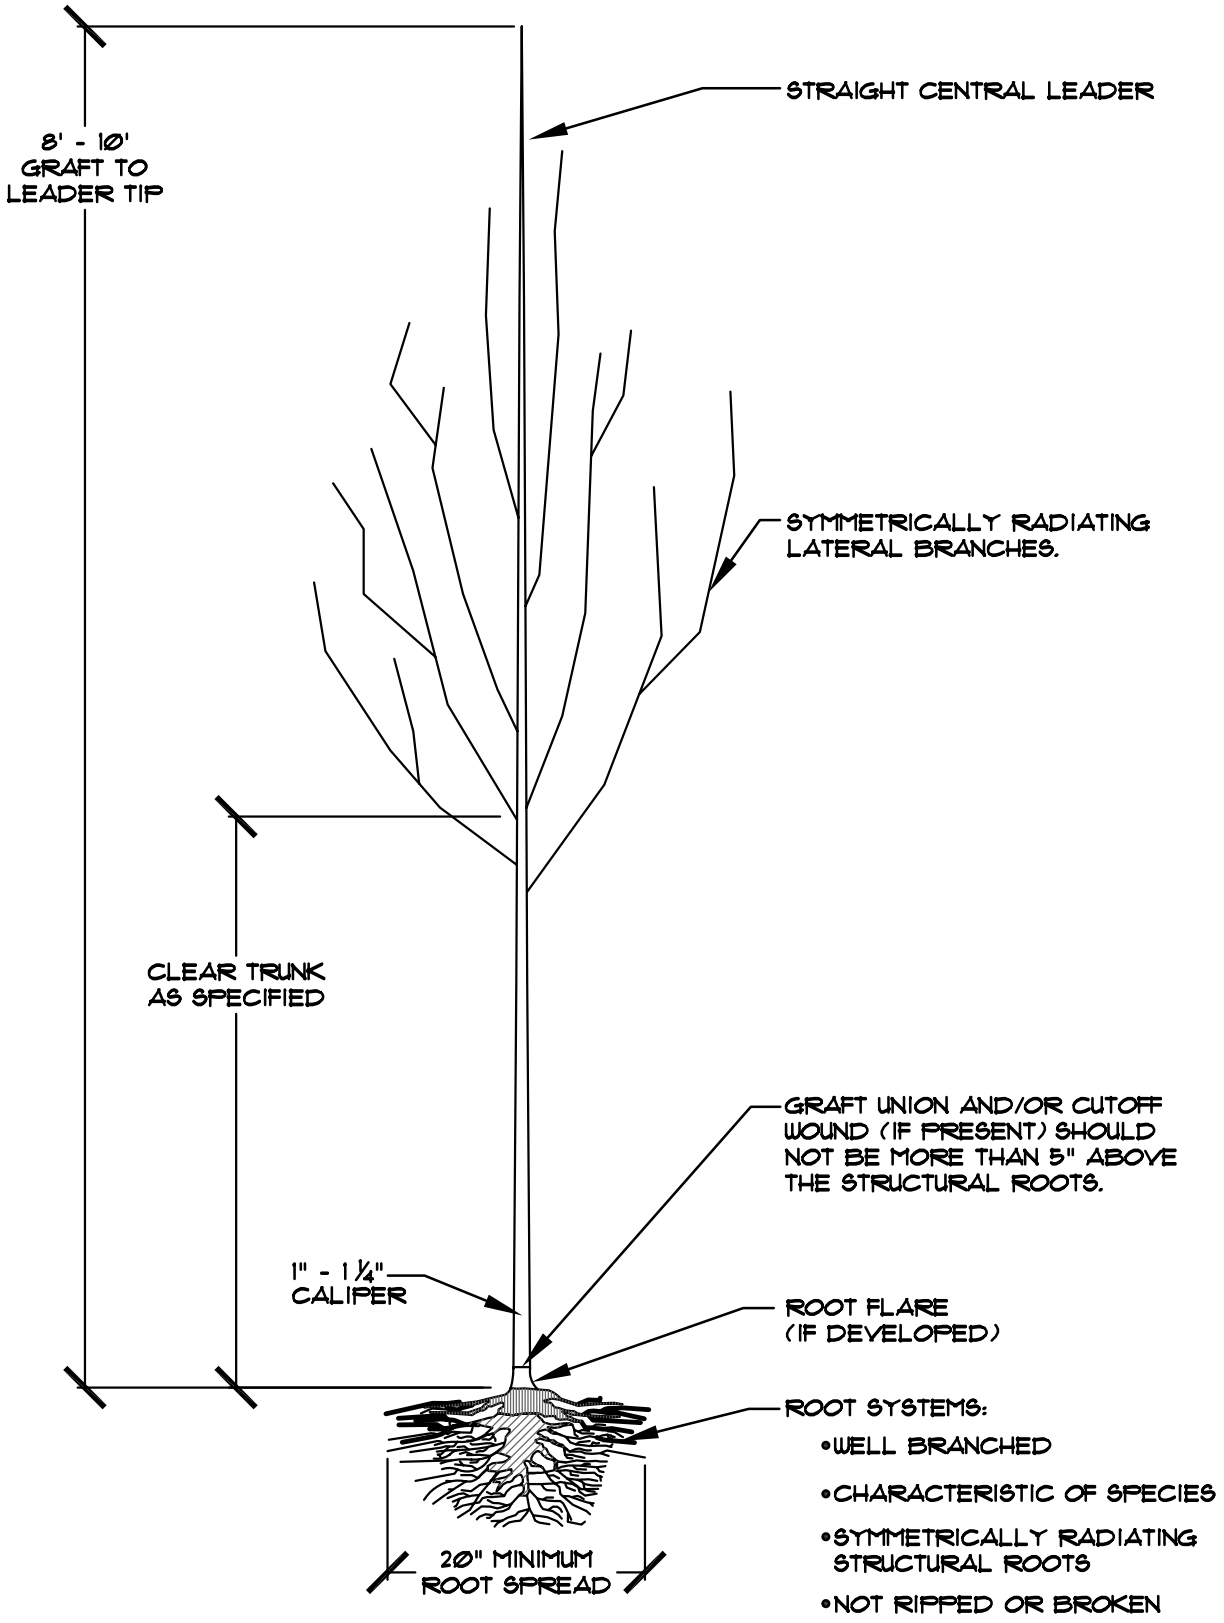

TYPICAL 2 YEAR TOP TYPE 1 BRANCHED SHADE TREE LINER

N.T.S.

REVISED: 1/3/07

© ISRC 2007